

Description of Items	No	Length	Width	Depth	Quantity	Unit	Rate	Amount
1st Cross	1	73.00	4.50	0.04	13.14			
2nd Cross	1	73.00	4.50	0.04	13.14			
VRL Logistics	1	30.00	3.80	0.04	4.56			
Jayamuni Layout								
Main road	1	295.00	5.70	0.04	67.26			
6th cross	1	32.00	5.40	0.04	6.91			
2nd main	1	74.00	5.50	0.04	16.28			
4th cross	1	175.00	5.00	0.04	35.00			
5th cross	1	30.00	5.50	0.04	6.60			
7th cross	1	48.00	5.80	0.04	11.14			
7th cross	1	48.00	5.80	0.04	11.14			
2nd cross	1	36.00	5.50	0.04	7.92			
					395.00	Cum	9011.58	3559609.91


KSRRB M800-T3.Road Marking with Hot Applied Thermoplastic Compound with Reflectrising Glass Beads on Bituminous Surface:- Providing and laying of hot applied thermoplastic compound 2.5 mm thick including reflectorising glass beads at 250 gms per sqm area, thickness of 2.5 mm is exclusive of surface applied glass beads as per IRC:35. The finished surface to be level, uniform and free from streaks and holes complete as per specifications. MORTH Specification No. 803(P.No.185, I.No. 24.15)

Basic rate	512.00							
11% AD-HOC	56.32							
Sub total	568.32							
6.00% AW	34.10							
Total	602.42							
Surabi layout								
Visvesvarayya Road	2	232.00	0.10		46.40			
Church Road	2	130.00	0.10		26.00			
Cambridge School back side	2	212.00	0.10		42.40			
Cambridge School parallel Rd	2	73.00	0.10		14.60			
SS Elite APt	2	167.00	0.10		33.40			
Shivanhalli 2nd Stage								
1st Main	2	60.00	0.10		12.00			
1st Cross	2	73.00	0.10		14.60			
2nd Cross	2	73.00	0.10		14.60			
VRL Logistics	2	30.00	0.10		6.00			
Jayamuni Layout								
Main road	2	295.00	0.10		59.00			
6th cross	2	32.00	0.10		6.40			
2nd main	2	74.00	0.10		14.80			
4th cross	2	175.00	0.10		35.00			
5th cross	2	30.00	0.10		6.00			
7th cross	2	48.00	0.10		9.60			
7th cross	2	48.00	0.10		9.60			
2nd cross	2	36.00	0.10		7.20			
					357.60	Sqm	602.42	215425.11

Description of Items	No	Length	Width	Depth	Quantity	Unit	Rate	Amount
Total Construction Cost								17837228.86
11% KRIDL Charges								1962095.17
1% Towards PMC Cost								200000.00
Sub Total								19999324.03
Utility Shifting, Miscellaneous and Rounding off								675.97
GRAND TOTAL								20000000.00

Certificate

- The workspot was inspected and works is found to be necessary.
- The area comes within the Bruhat Bangalore Mahanagara Palike limits.
- The rates adopted based on the PWD SR, Bangalore circle for year 2016-2017, issue rates and Data Rates. 11% AD-HOC is added as per order issued on 06-02-2018

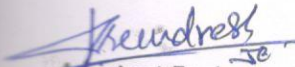
Assistant Engineer
Project Division Yelahanka
BBMP Bangalore


Asst. Executive Engineer
Project Division Yelahanka
BBMP Bangalore
Yelahanka Zone
Bangalore


Executive Engineer,
Project Division Yelahanka
BBMP Bangalore
7/2/18

Administrative Approval

Accorded For 200.00 Lakhs only
Head of A/C P 3158
CER NO : 119 Dt: 8/2/18



E.E. (Project)
8/2

Technical Sanction


Accorded For 200.00 Lakhs only
Head of A/C P 3158
GER NO : 610 Dt: 08/02/18


TA

CE (YNK)

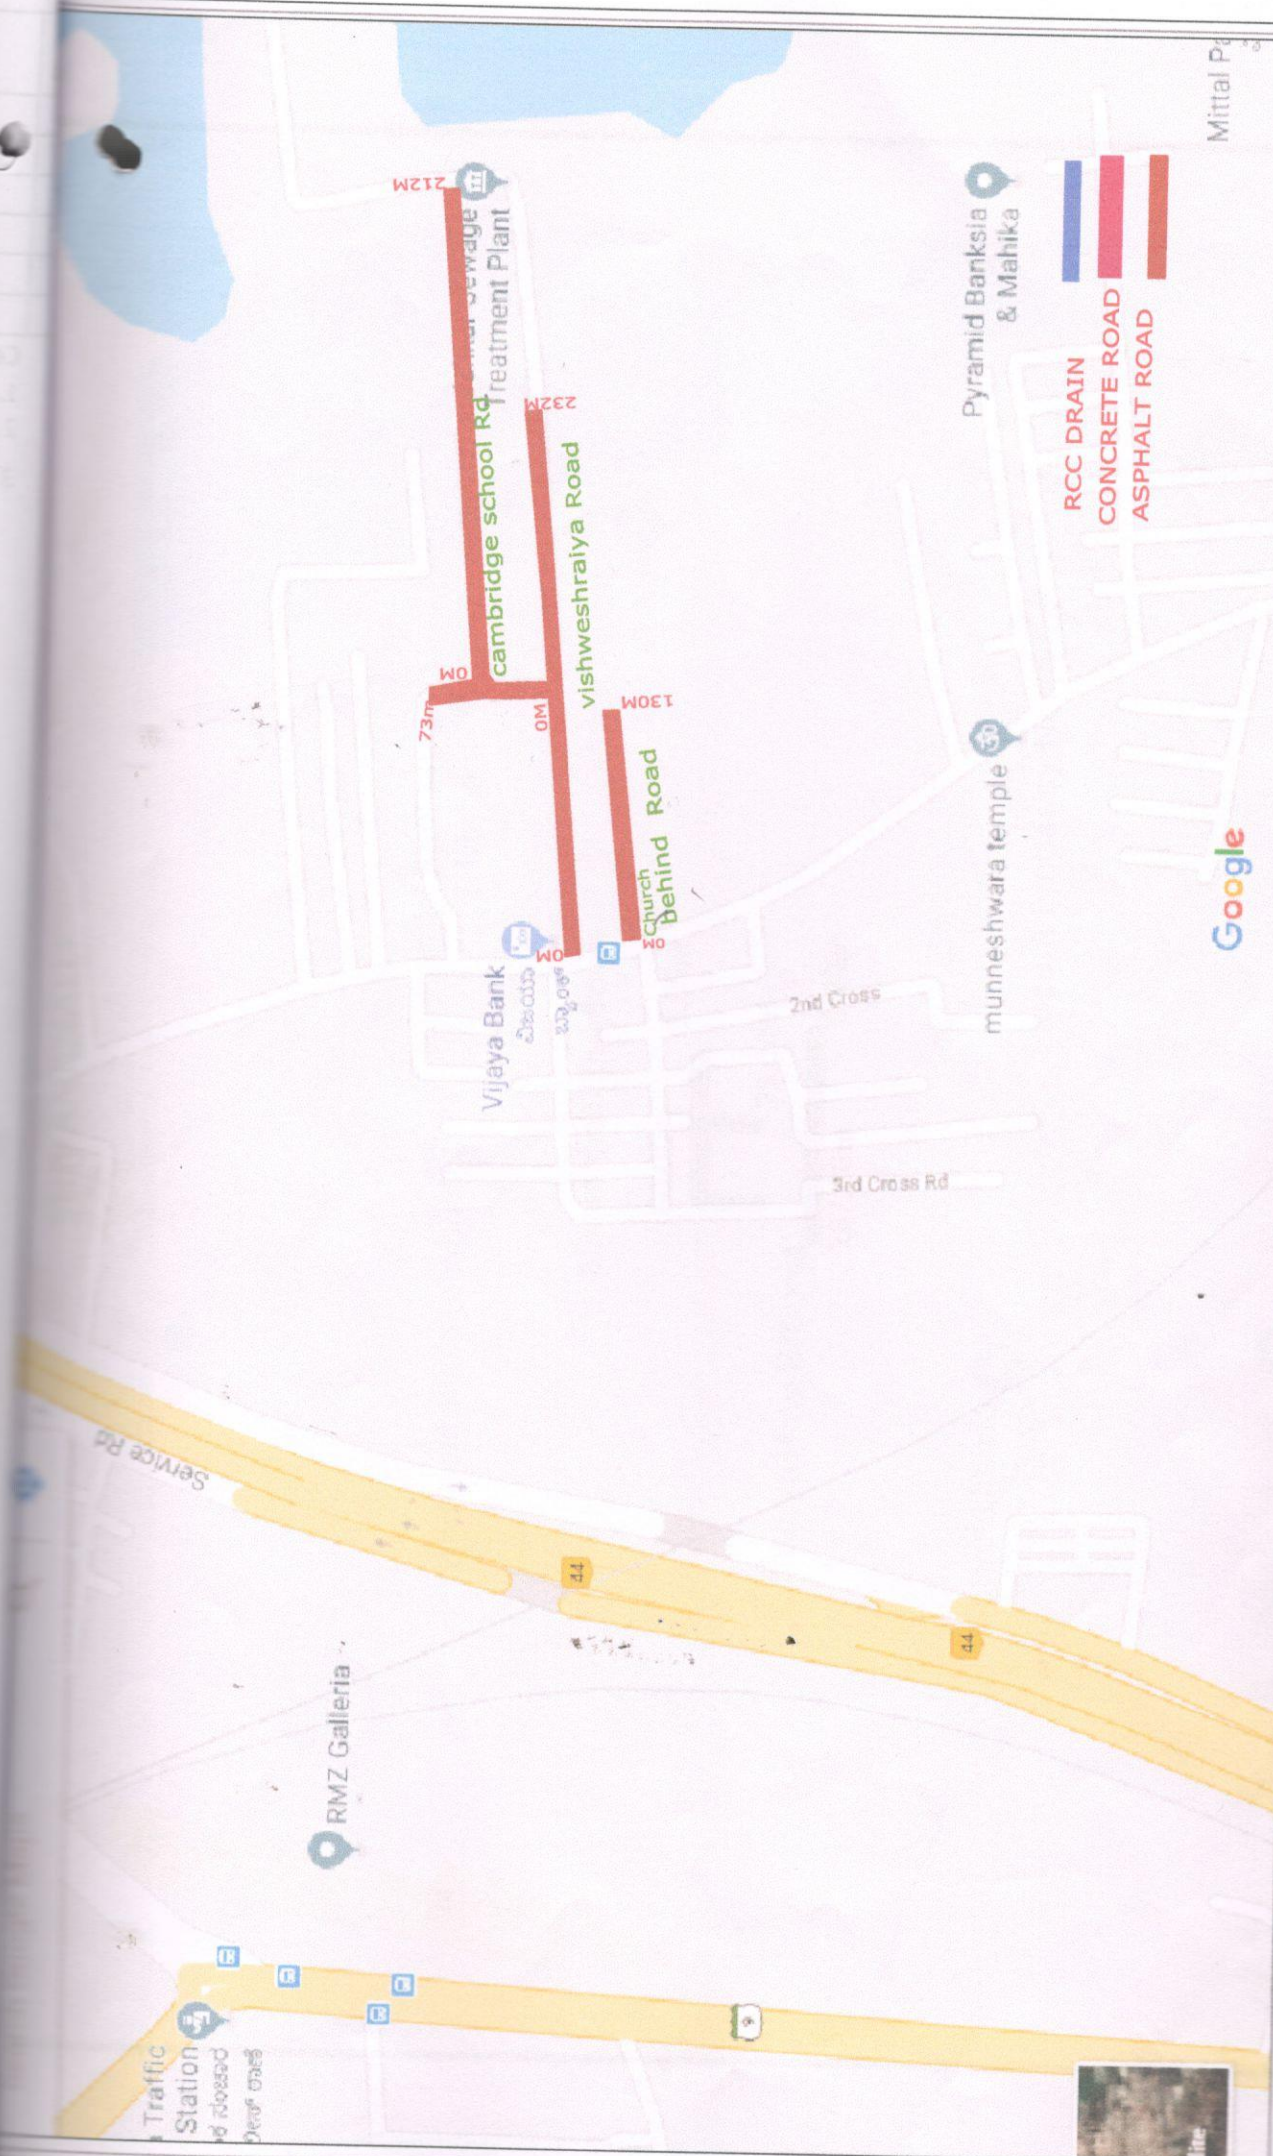

Map data © 2018 Google India

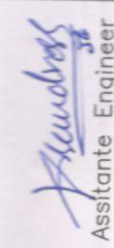CLIENT: BRUHAT BANGALORE MAHANAGARA PALIKE	 Assistant Engineer	 Project Divisor	Project Name:		scale: N.T.S
			Executive Engineer	Dwg no:	Date
					Rev: R0

SHIVANAHALLI



Asst. Executive Engineer
Project Division

JAYAMUNI LAYOUT

ree Nilaya
artment Yelahanka


JAYAMUNI LAYOUT

Apartment



Google
Asst. Executive Engineer
Project Division
Yelahanka

Handwritten signature

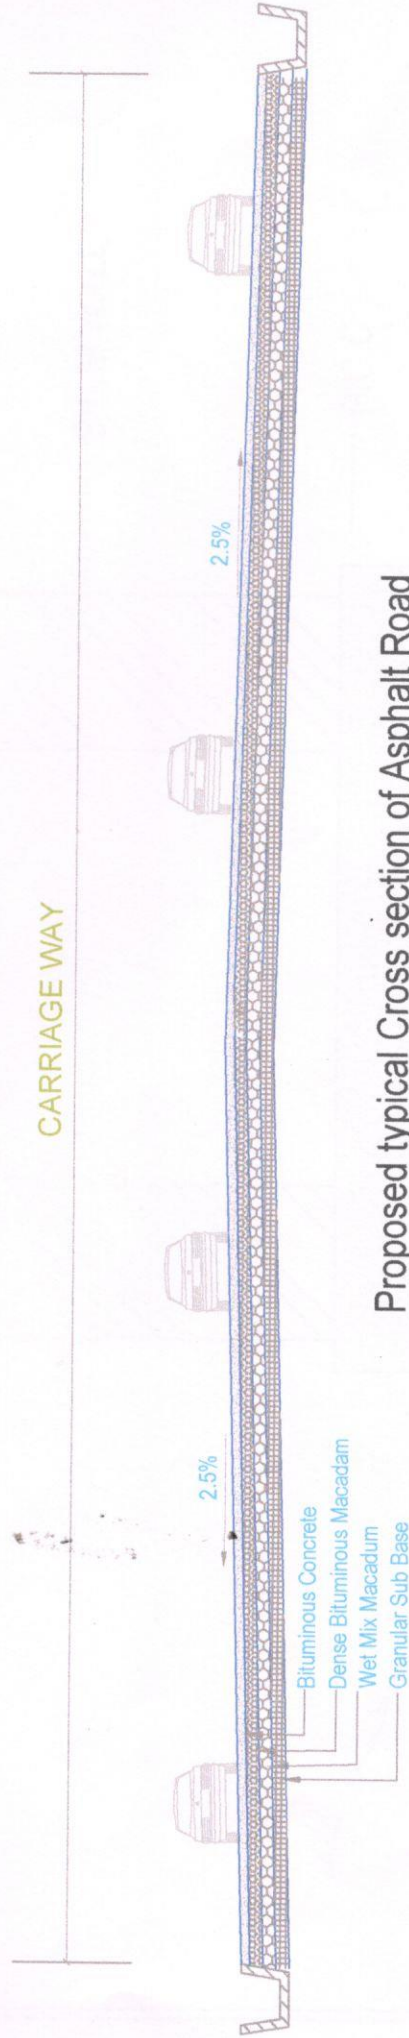


Proposed typical Cross section of Asphalt Road

Aswath

GE


Asst. Executive Engineer
Project Division
Yelahanka Zone
Bangalore

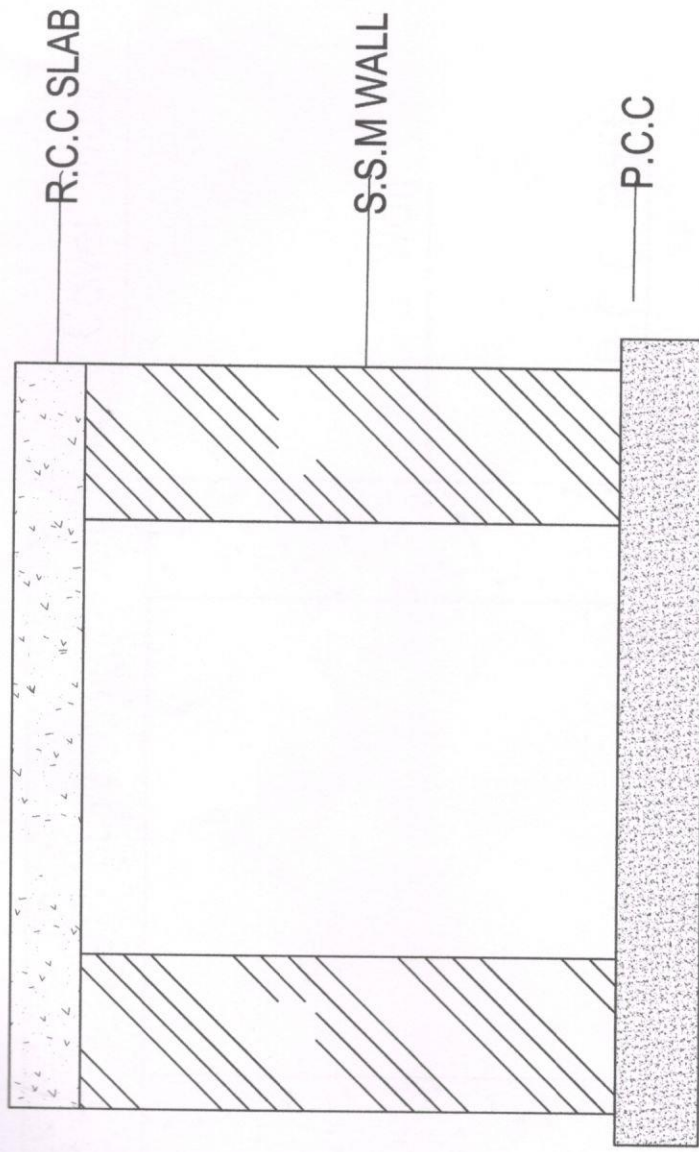

PROPOSED TYPICAL CROSS SECTION OF CULVERT

Asst. Executive Engineer
Project Division
Velahanka Zone
E-1

CLIENT: BRUHAT BANGALORE MAHANAGARA PALIKE	Dwg Title: SECTION OF CULVERT	scale; N.T.S	
		Date	Rev; RO
		Dwg no:	

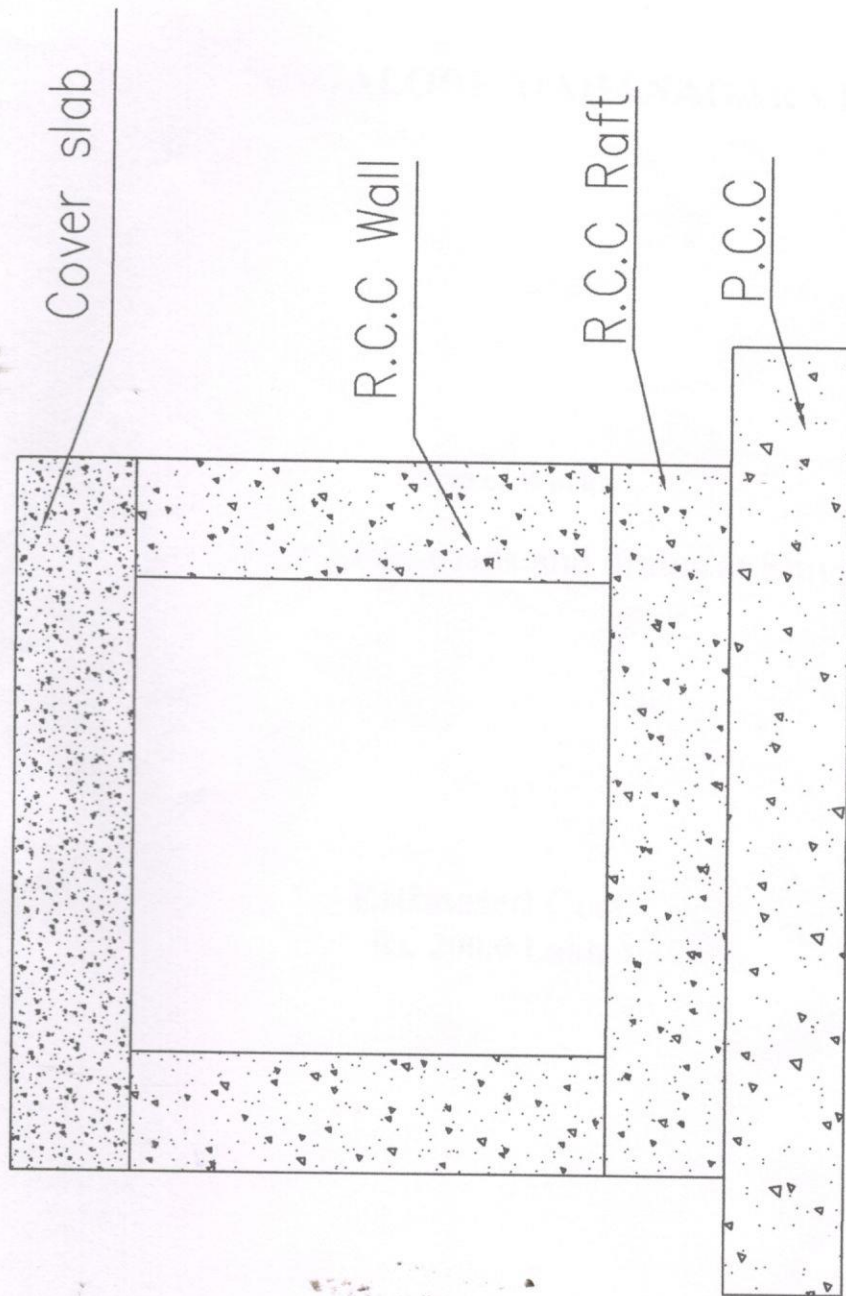

CROSS SECTION OF RCC DRAIN

GE

K. S. S. S.
Asst. Executive Engineer
Project Division,
Velahanka Zone
Bangalore